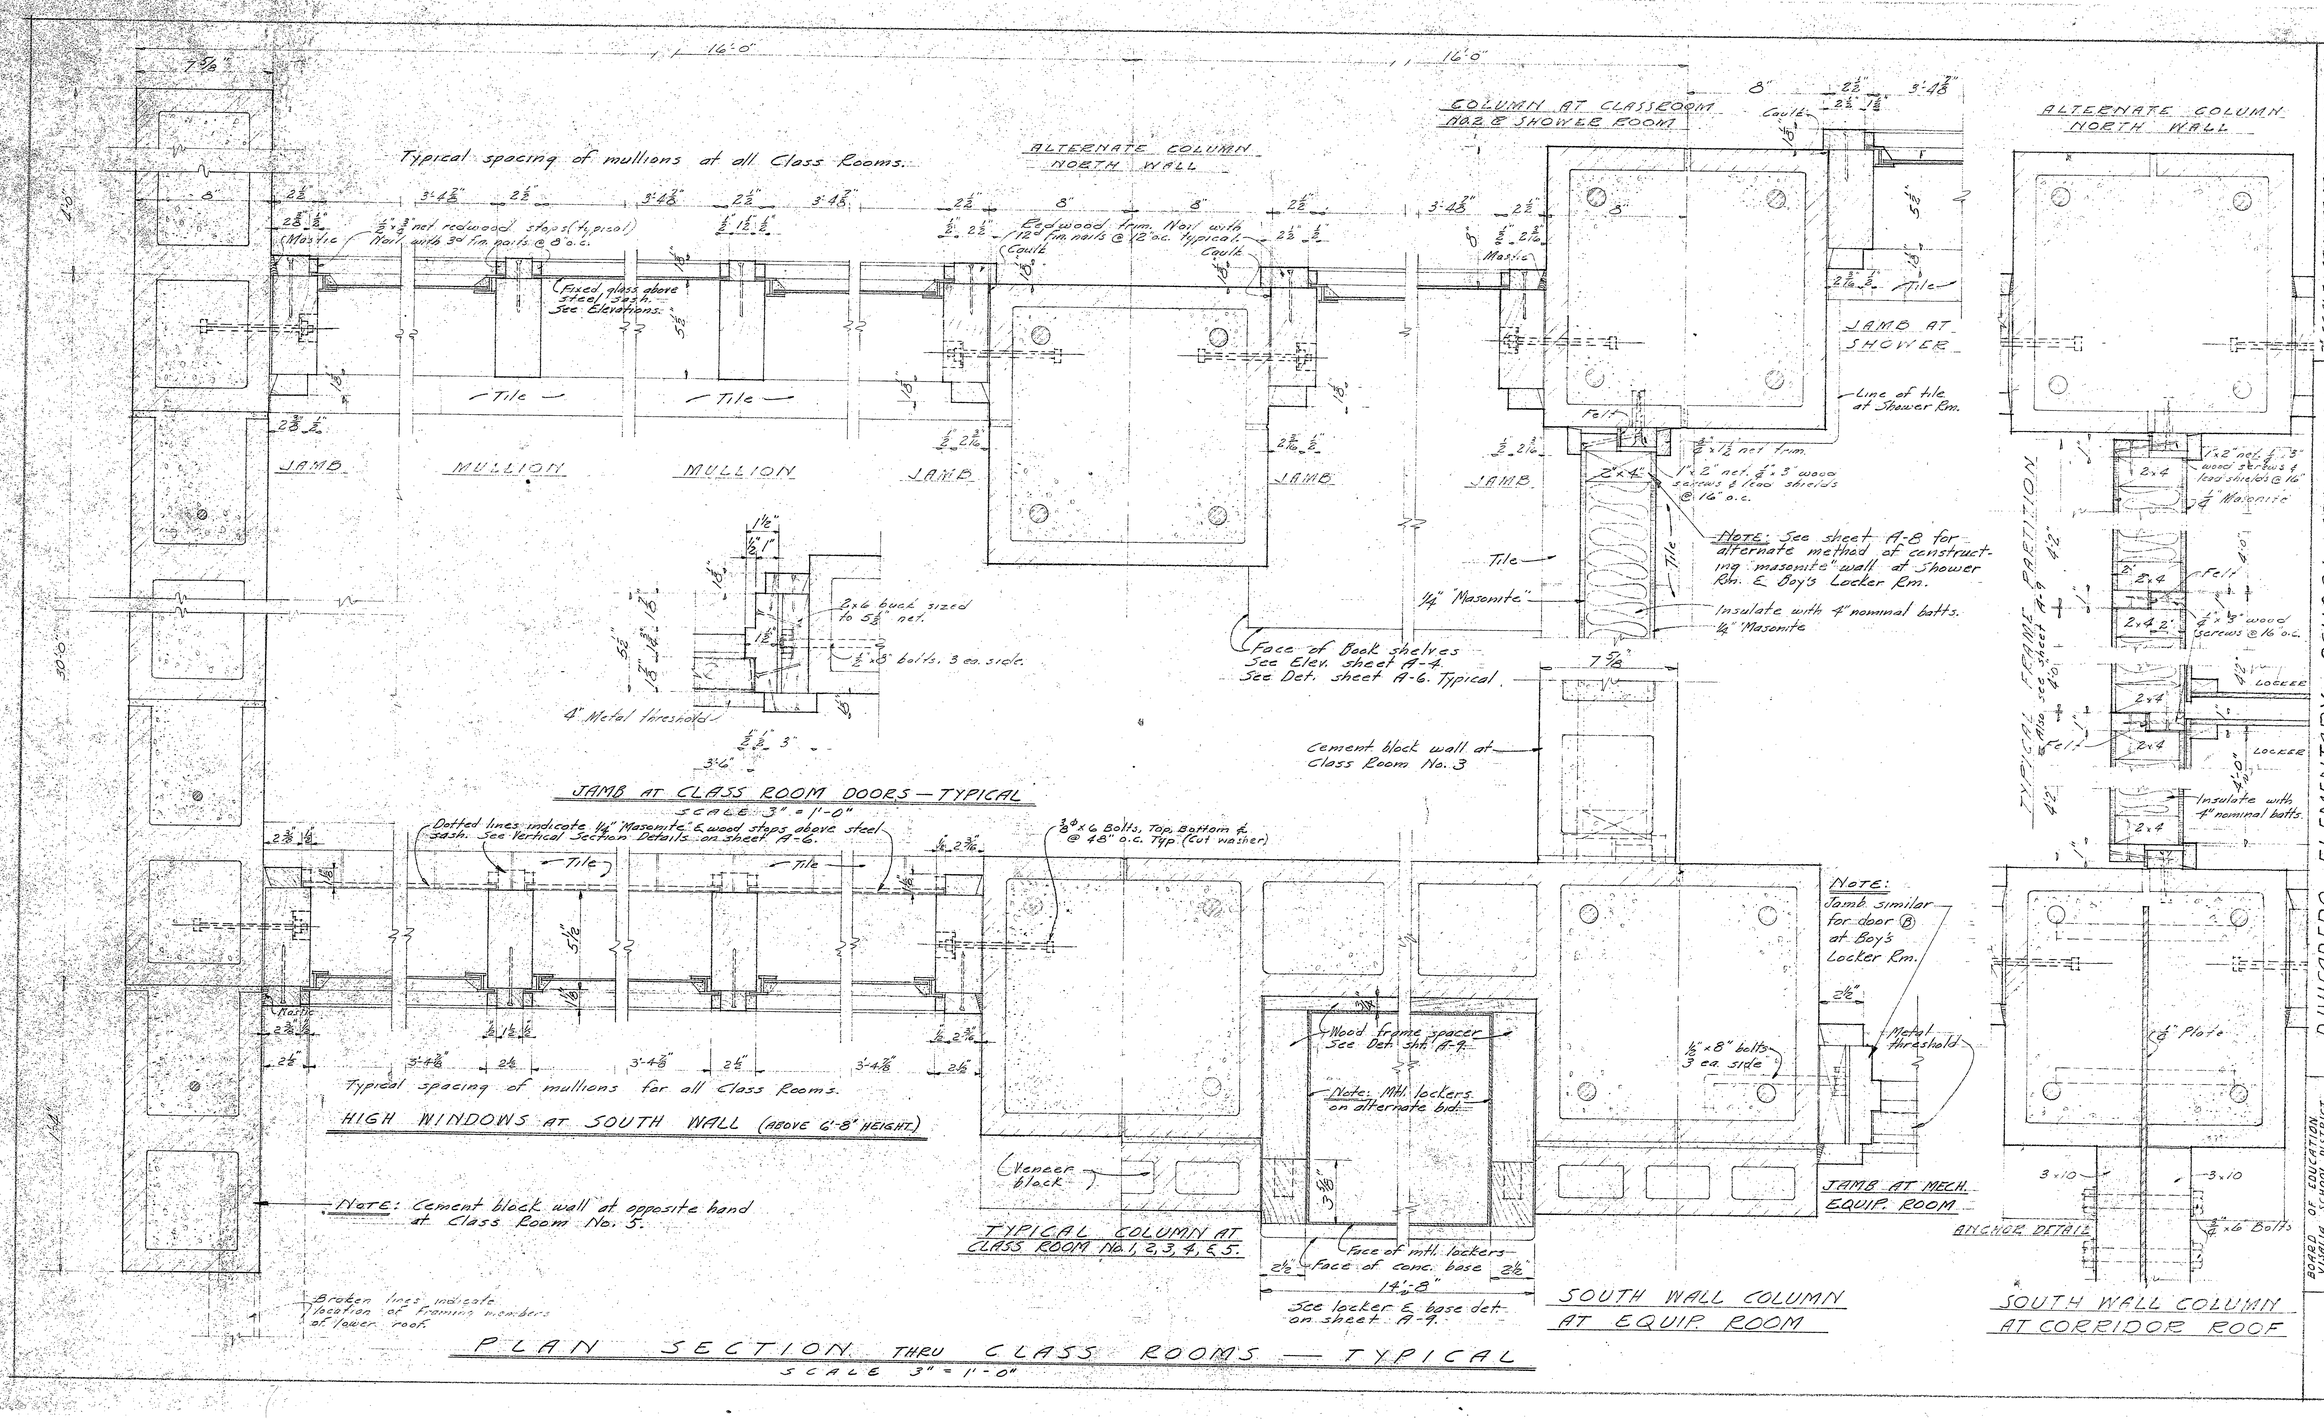

3" SCALE ARCHITECTURAL DETAILS
PLAN SECTIONS AT CLASS ROOMS

JAMES P. LOCKETT - ARCHITECT
ROOM 511 BANK OF AMERICA BUILDING VISALIA, CALIFORNIA
PHONE 4-7229

DIVISADERO ELEMENTARY SCHOOL ADDITION
VISALIA - CALIFORNIA

STATE OF CALIFORNIA DEPARTMENT OF PUBLIC WORKS
DIVISION OF ARCHITECTURE
11594 APPROVED FEB 10 1954
APPLICATION NO.
Dr. E. Mang
Dr. Chief, Structural Engineering Bureau

BOARD OF EDUCATION
VISALIA SCHOOL DISTRICT
Chairman

A-5